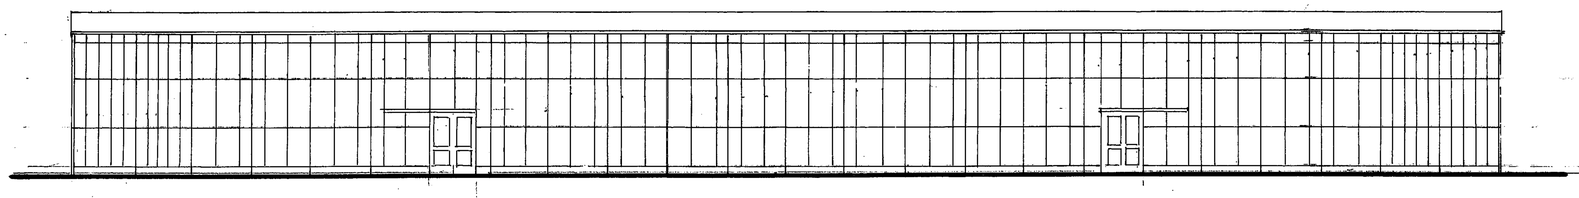

Side Elevations. symetrical design.

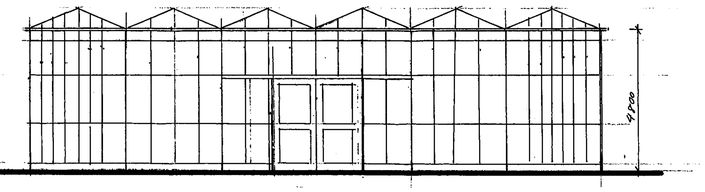

Gable Elevations. symetrical design.

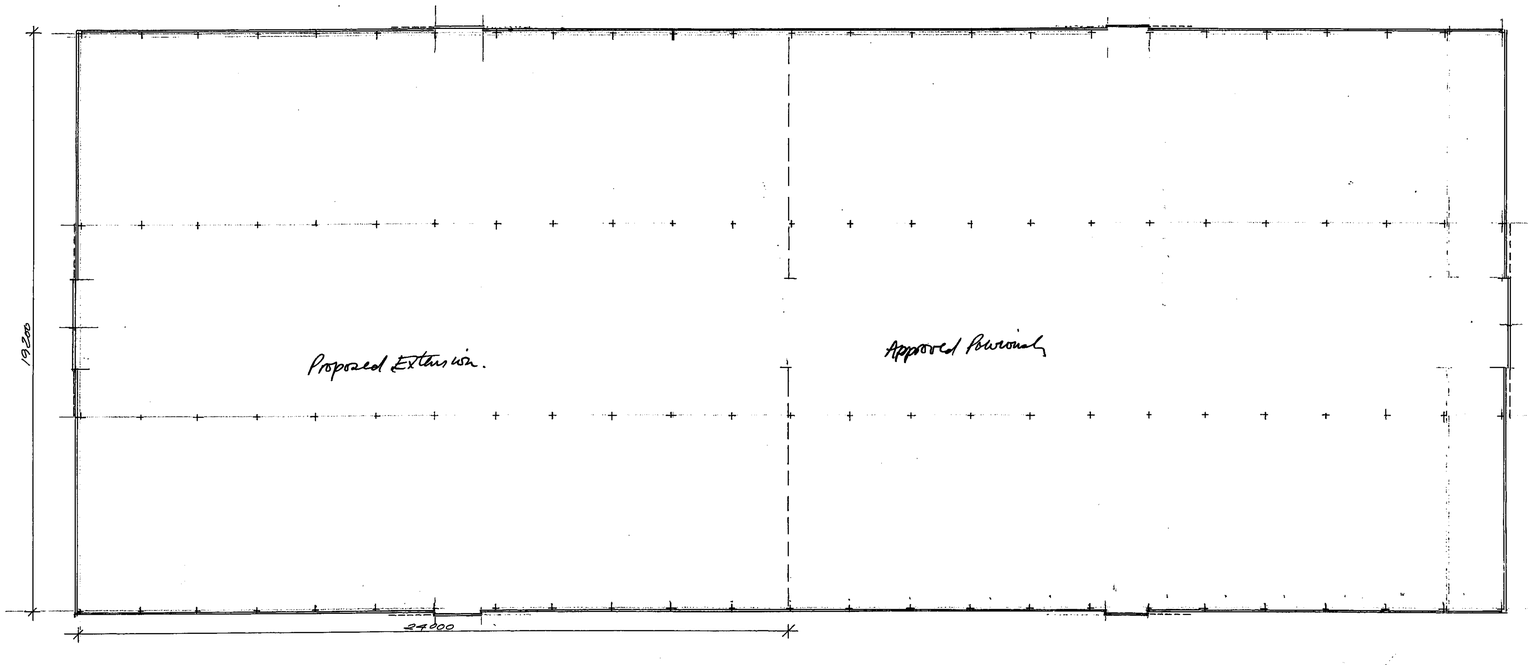

Italian Area Glasshouse Plan.

CW08/1040/F

Glasshouse
Italian Area
Wyevale Nurseries
Veldifer Lane
Kings Acre
Hereford.

John Farr & Associates
Fincham
Stockley Hill
Peterchurch
Hereford HR2 0SS
tel 01981 550875

PLANNING SERVICES
DEVELOPMENT CONTROL
4 - APR 2008
To:
Publish: Date:

plan no 08.8 scale 1:100
design no 1 date 3.3.08