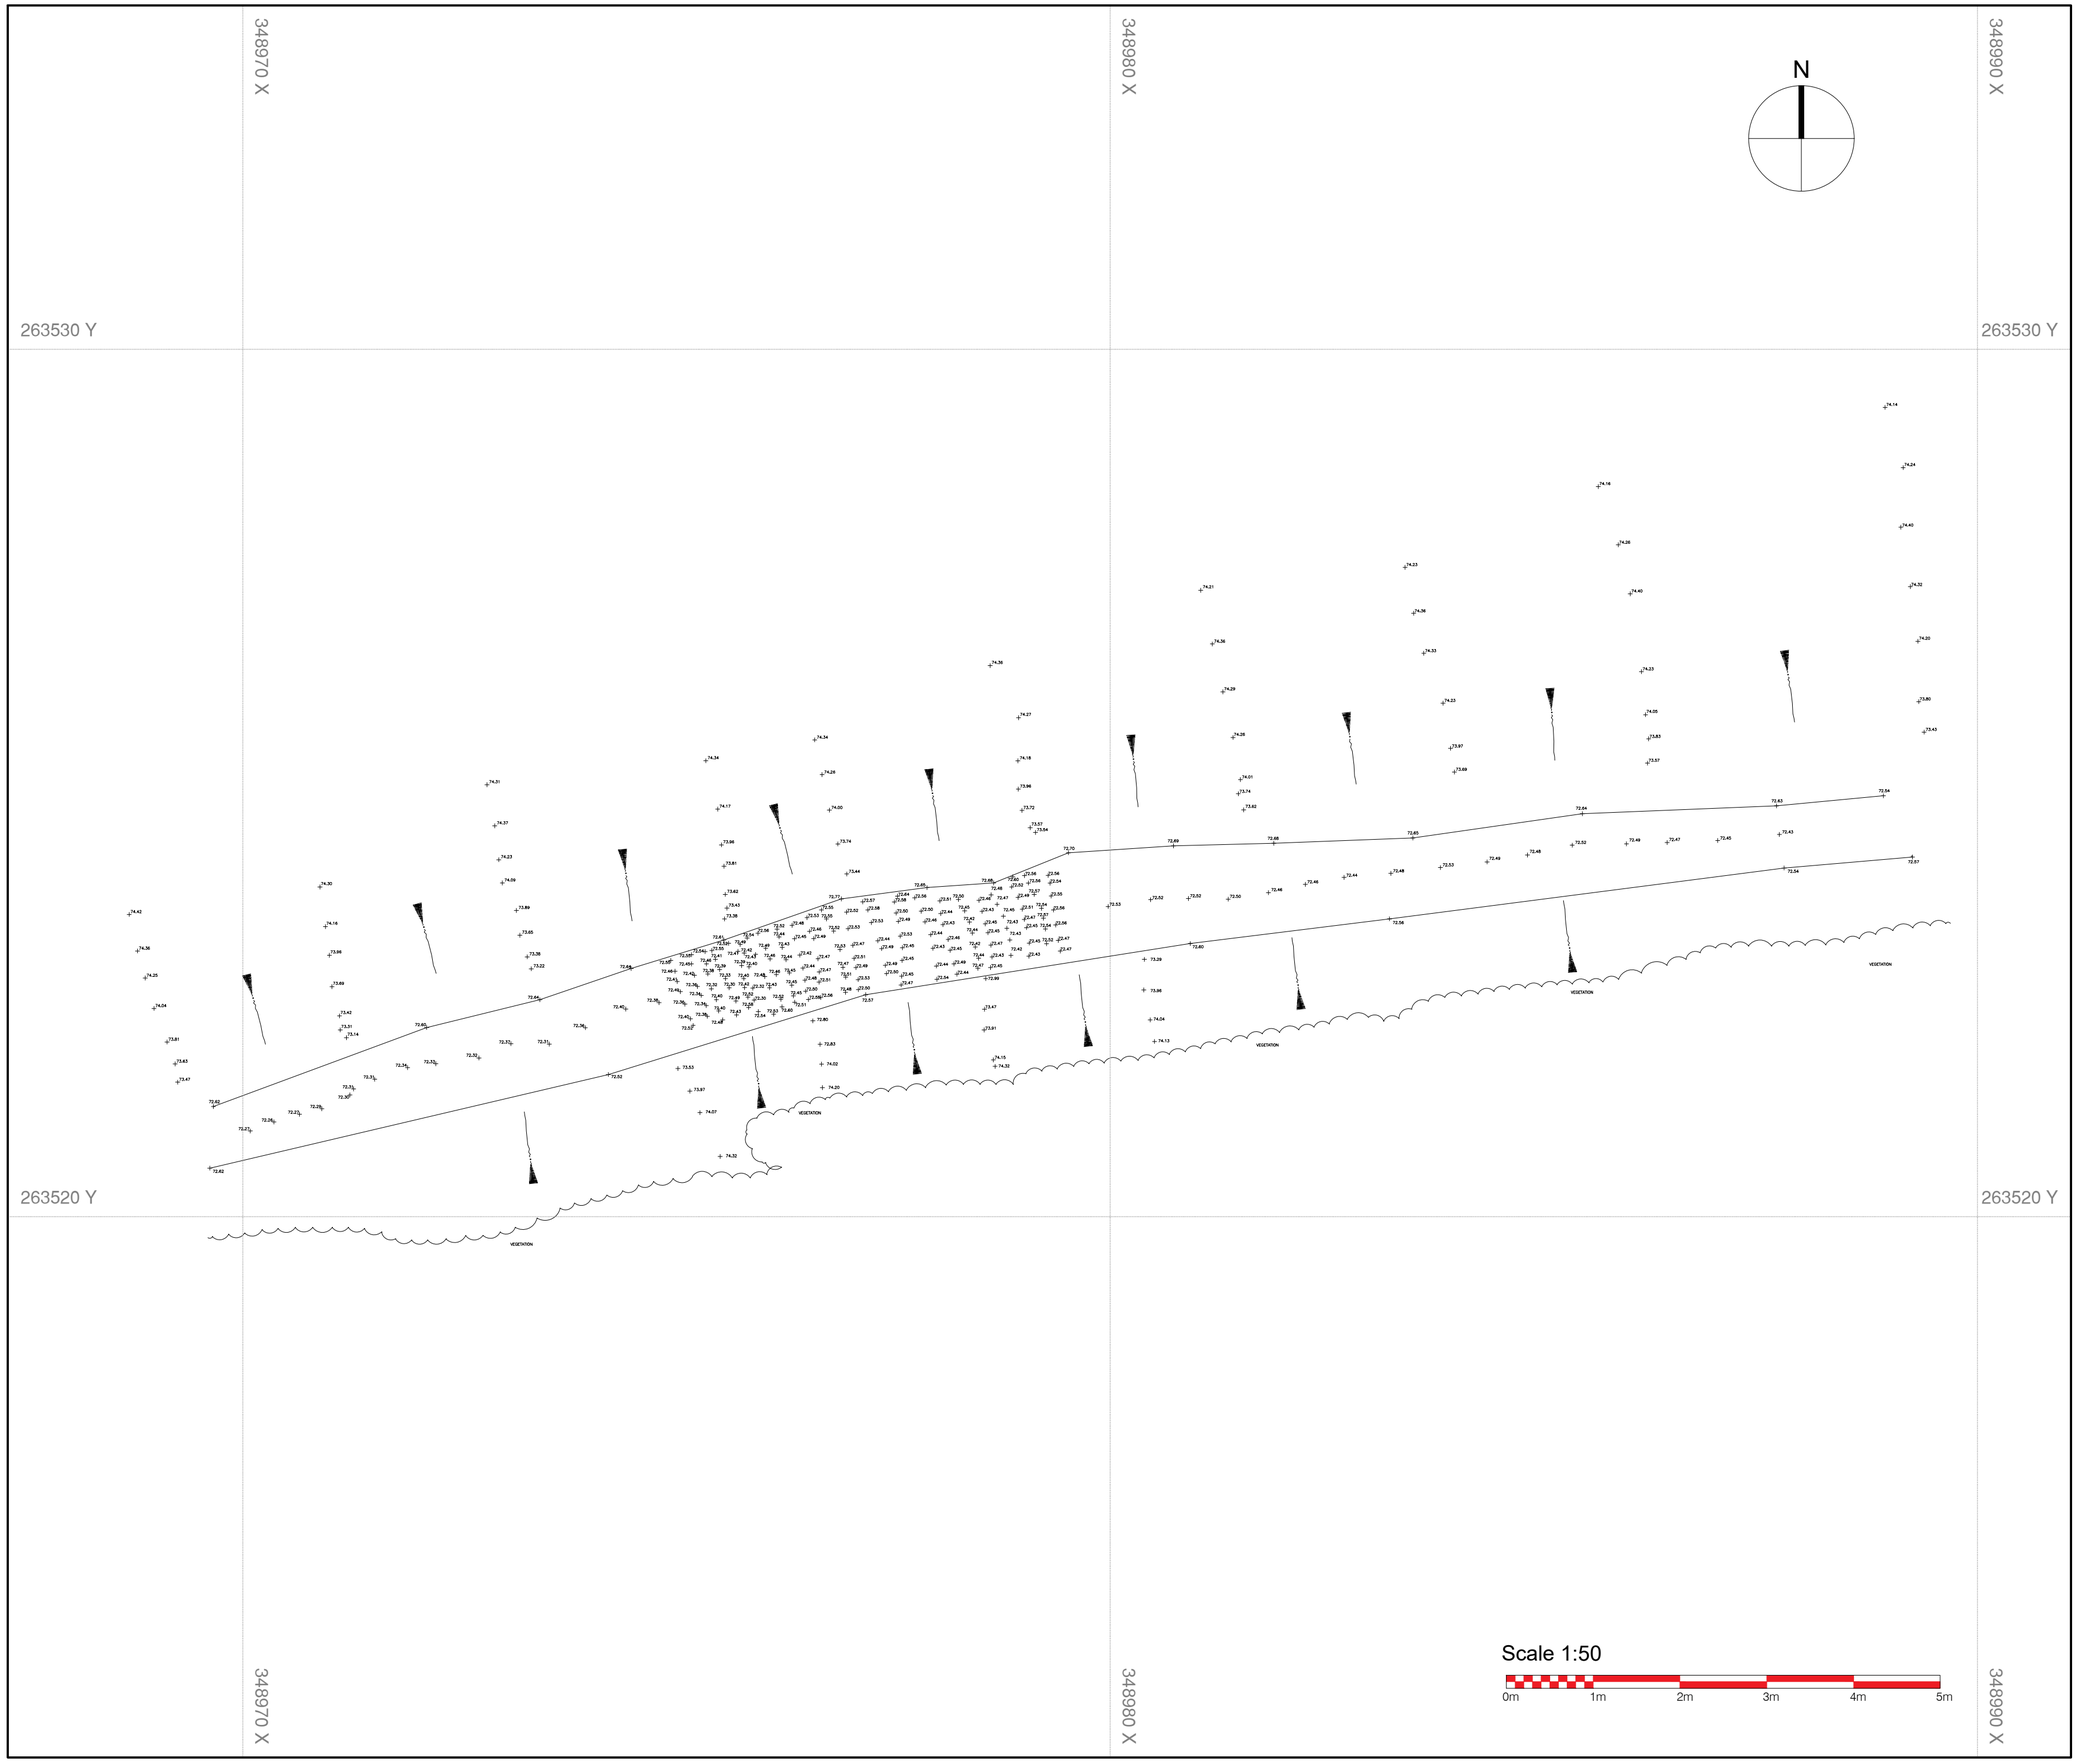

NOTES

Rev	Date	By	Details

FLOOR PLAN SYMBOLS

+20.00	Spot Level
(2.80)	Ceiling Height
(F2.80)	Floor To False Ceiling Height
BH 2.80	Floor To Beam Height
FC 0.80 CH 1.90	Floor To Cill Height/Cill To Head Height
[20.00]	Ceiling Level
[F20.00]	False Ceiling Level

RED LASER SCANNING

www.redlaserscanning.co.uk

enquiry@redlaserscanning.co.uk

London Head Office
23 Sussex Street
SW1V 4RR

0207 477 2175

Project
Luston Brook Ditch

Description
Site Plan

Survey Date	Drawing Date
31/05/2022	15/06/2022
Sheet: A2	Scale: 1:50
Drawn: GR	Checked: MR

Project No.	Drawing No.	Preliminary	Revision
1655	01		A