CW09/0384/F

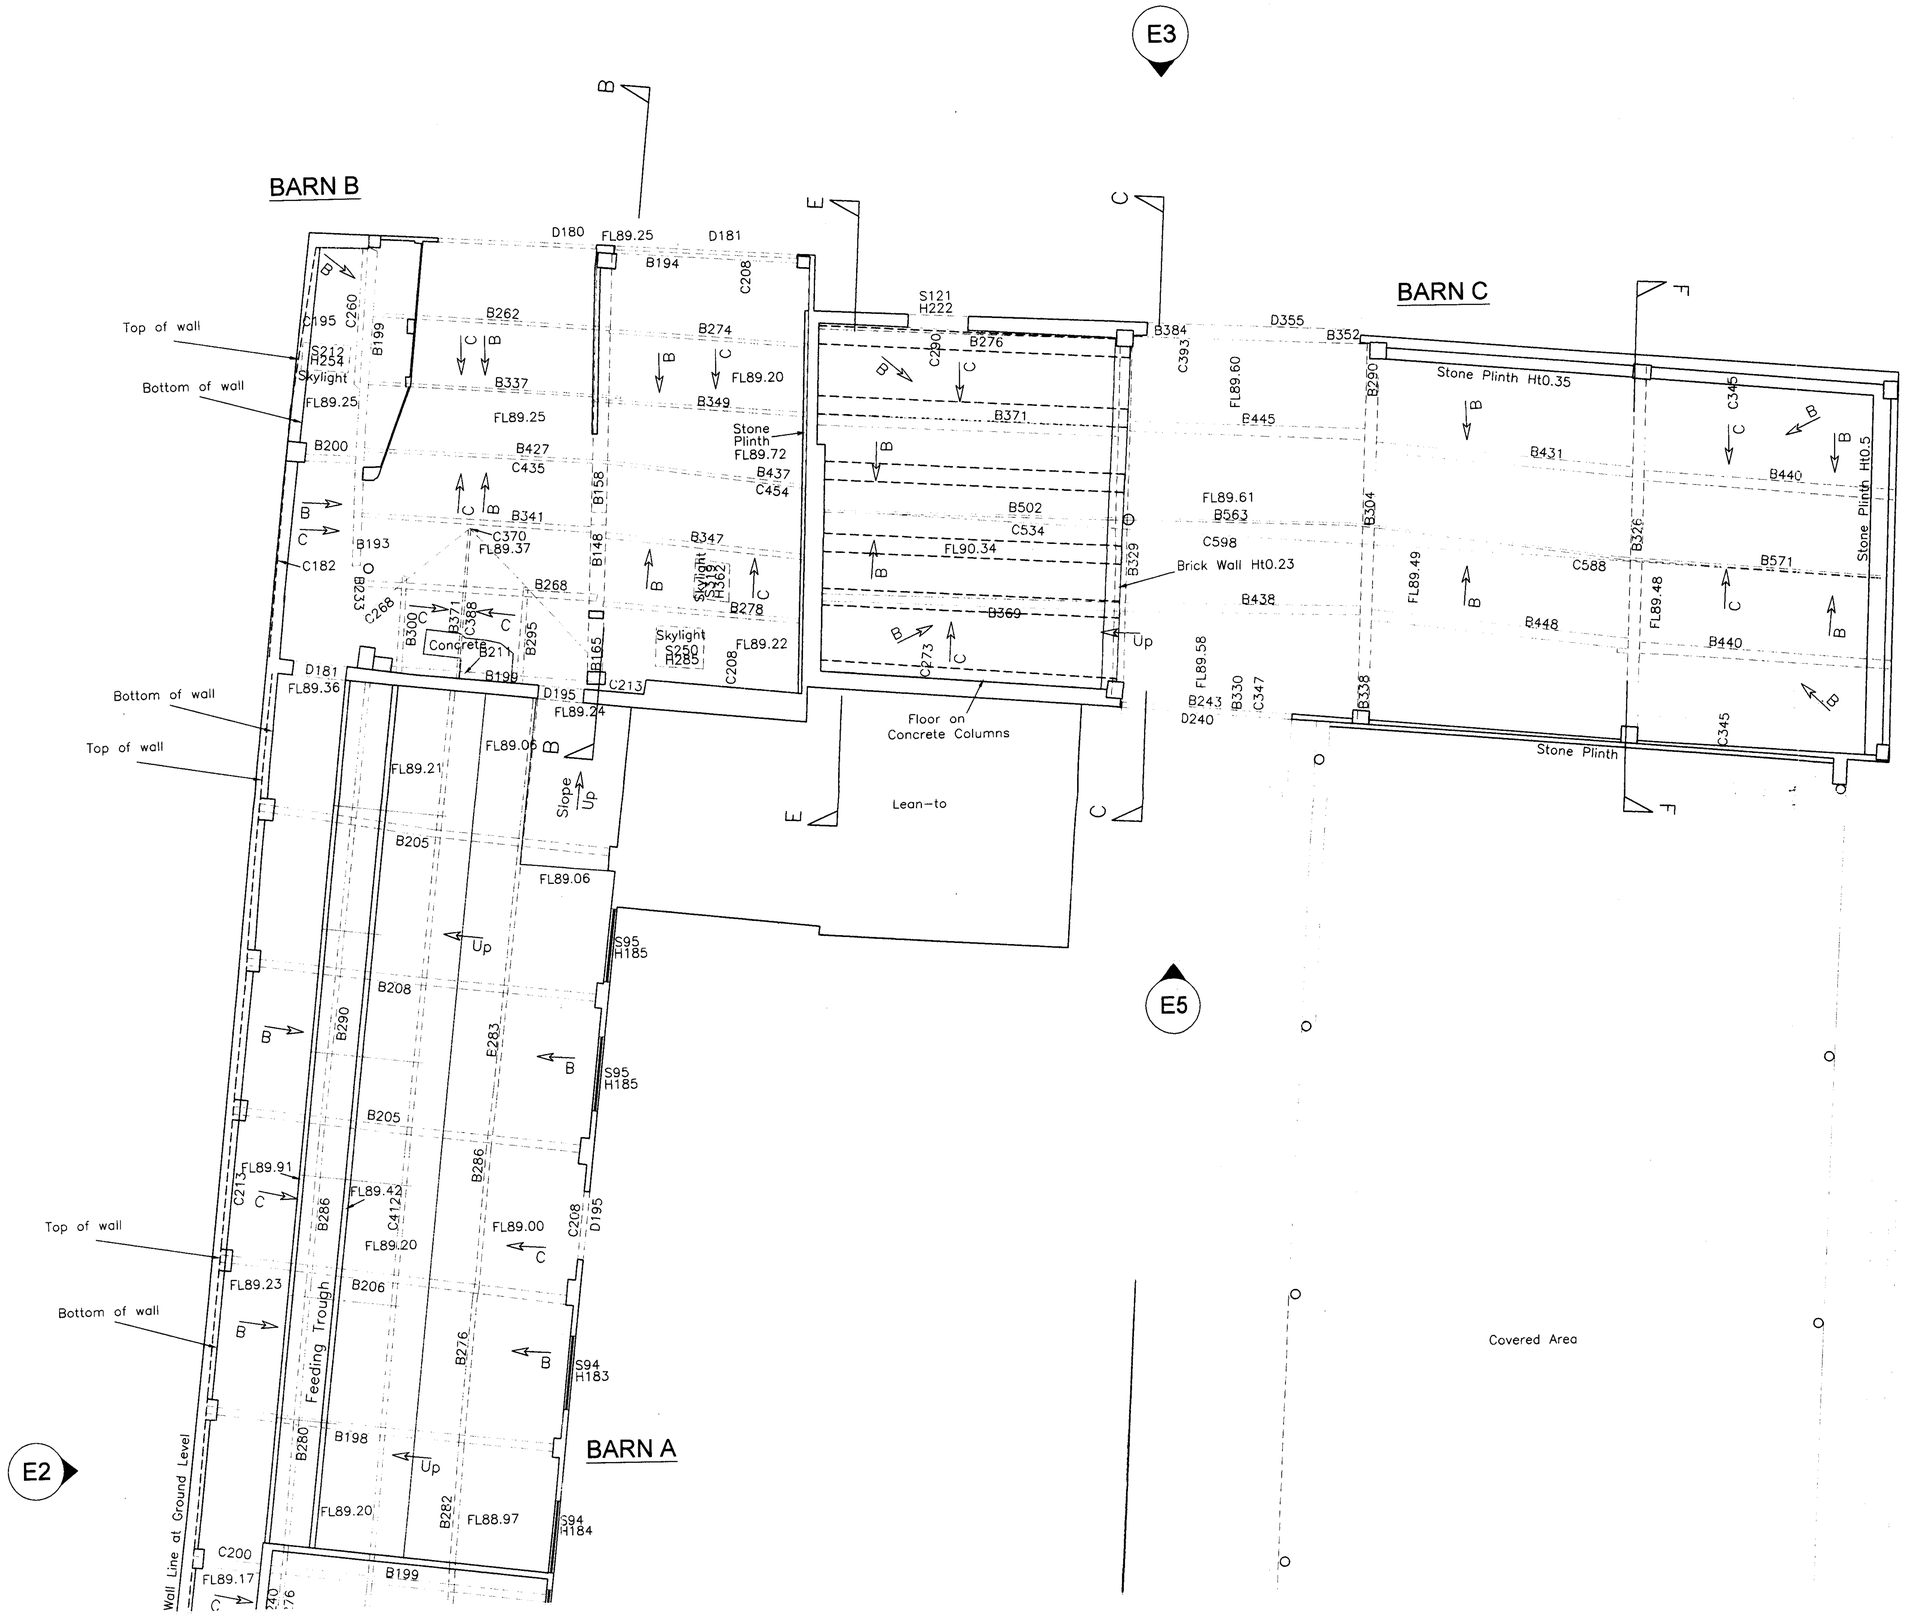

DRAWING NO.	DRAWING TITLE
/01- /02	Topographical Survey
/03 - /05	Floorplans
/06 - /10	Elevations
/11	Sections

REVISION	COMMENTS	DRAWN BY	DATE
A	Barn Classification, Sections EE-FF added	AJ	03/04/08

INTERNAL FEATURES

- B BEAM HEIGHT
- C CEILING HEIGHT
- D DOOR HEIGHT
- P PIPE HEIGHT
- FL FLOOR LEVEL
- H HEAD HEIGHT
- S SILL HEIGHT
- LIGHT SWITCH
- ELECTRICAL SOCKET
- TV SOCKET
- C SLOPING CEILING (ARROW POINTS UP)
- IH IMMERSION HEATER
- B BOILER RADIATOR
- TELEPHONE SOCKET
- FIRE ALARM
- LIGHT

TOPOGRAPHICAL FEATURES

AV	AIR VALVE	LT	LIGHT
BA	BARRIER	LV	LOW VOLTAGE
BB	BELISHA BEACON	MH	MANHOLE COVER
BH	BORE HOLE	MK	MARKER
BL	BOLLARD	MKE	ELECTRIC MARKER
BM	BENCH MARK	MKF	FIRE HYDRANT MARKER
BS	BUS STOP	MKG	GAS MARKER
BT	BRITISH TELECOM COVER	MKT	TELEPHONE MARKER
BW	BARBED WIRE	MKW	WATER MARKER
C	CEILING HEIGHT	NB	NOTICE BOARD
CB	CONTROL BOX	NP	NAME PLATE
C/B	CLOSE BOARDED	PB	POST BOX
CL	COVER LEVEL	PP	PETROL PUMP
C/L	CHAIN LINK	P/R	POST & RAIL
CP	CATCH PIT	PT	POST
CPS	CONCRETE PAVING SLABS	P/W	POST & WIRE
CTV	CABLE TELEVISION COVER	RE	RODDING EYE
DP	DOWN PIPE	RP	REFLECTOR POST
EIC	ELECTRIC INSPECTION COVER	RS	ROAD SIGN
EP	ELECTRIC POLE	RW	RETAINING WALL
ER	EARTH ROD	S	SILL HEIGHT
FB	FLOWER BED	SC	STOP COCK
FH	FIRE HYDRANT	SIG	RAILWAY SIGNAL
FL	FLOOR LEVEL	SP	SIGN POST
FP	FLAG POLE	SV	STOP VALVE
FW	FOUL WATER	SW	SURFACE WATER
G	GULLY	SY	STAY
GP	GATEPOST	TBM	TEMPORARY BENCH MARK
GV	GAS VALVE	TCB	TELEPHONE CALL BOX
H	HEAD HEIGHT	TL	TRAFFIC LIGHT
H/R	HAND RAIL	TM	TICKET MACHINE
HT	HEIGHT	TP	TELEPHONE POLE
HV	HIGH VOLTAGE	TRP	TRIAL PIT
IC	INSPECTION COVER	WM	WATER METER
IL	INVERT LEVEL	WO	WASH OUT
I/R	IRON RAILING	VT	VENT
KO	KERB OUTLET	528 STATION 47.044	SURVEY STATION
L/L	LARCH LAP		
LP	LAMP POST		

buryASSOCIATES

Unit 5, 17 Farrier Street
Worcester, WR1 3BH

T: 01905 26222 F: 01905 22555
surveys@buryassociates.co.uk
www.buryassociates.co.uk

Bury Associates are members of THE SURVEY ASSOCIATION

CLIENT: Advanced Planning & Architecture Ltd

Haywood Lodge
Haywood
Hereford
HR2 6RU

PROJECT: Upper Hill Farm
Breinton
Hereford

DRAWING TITLE: Floor Plans

SCALE: 1:50

SHEET SIZE: A1

DATE: 04/02/08

DRAWING NO.: BA10450108/04A of 11

SURVEYOR: PL

DRAWN BY: PL