SE06/3489/L

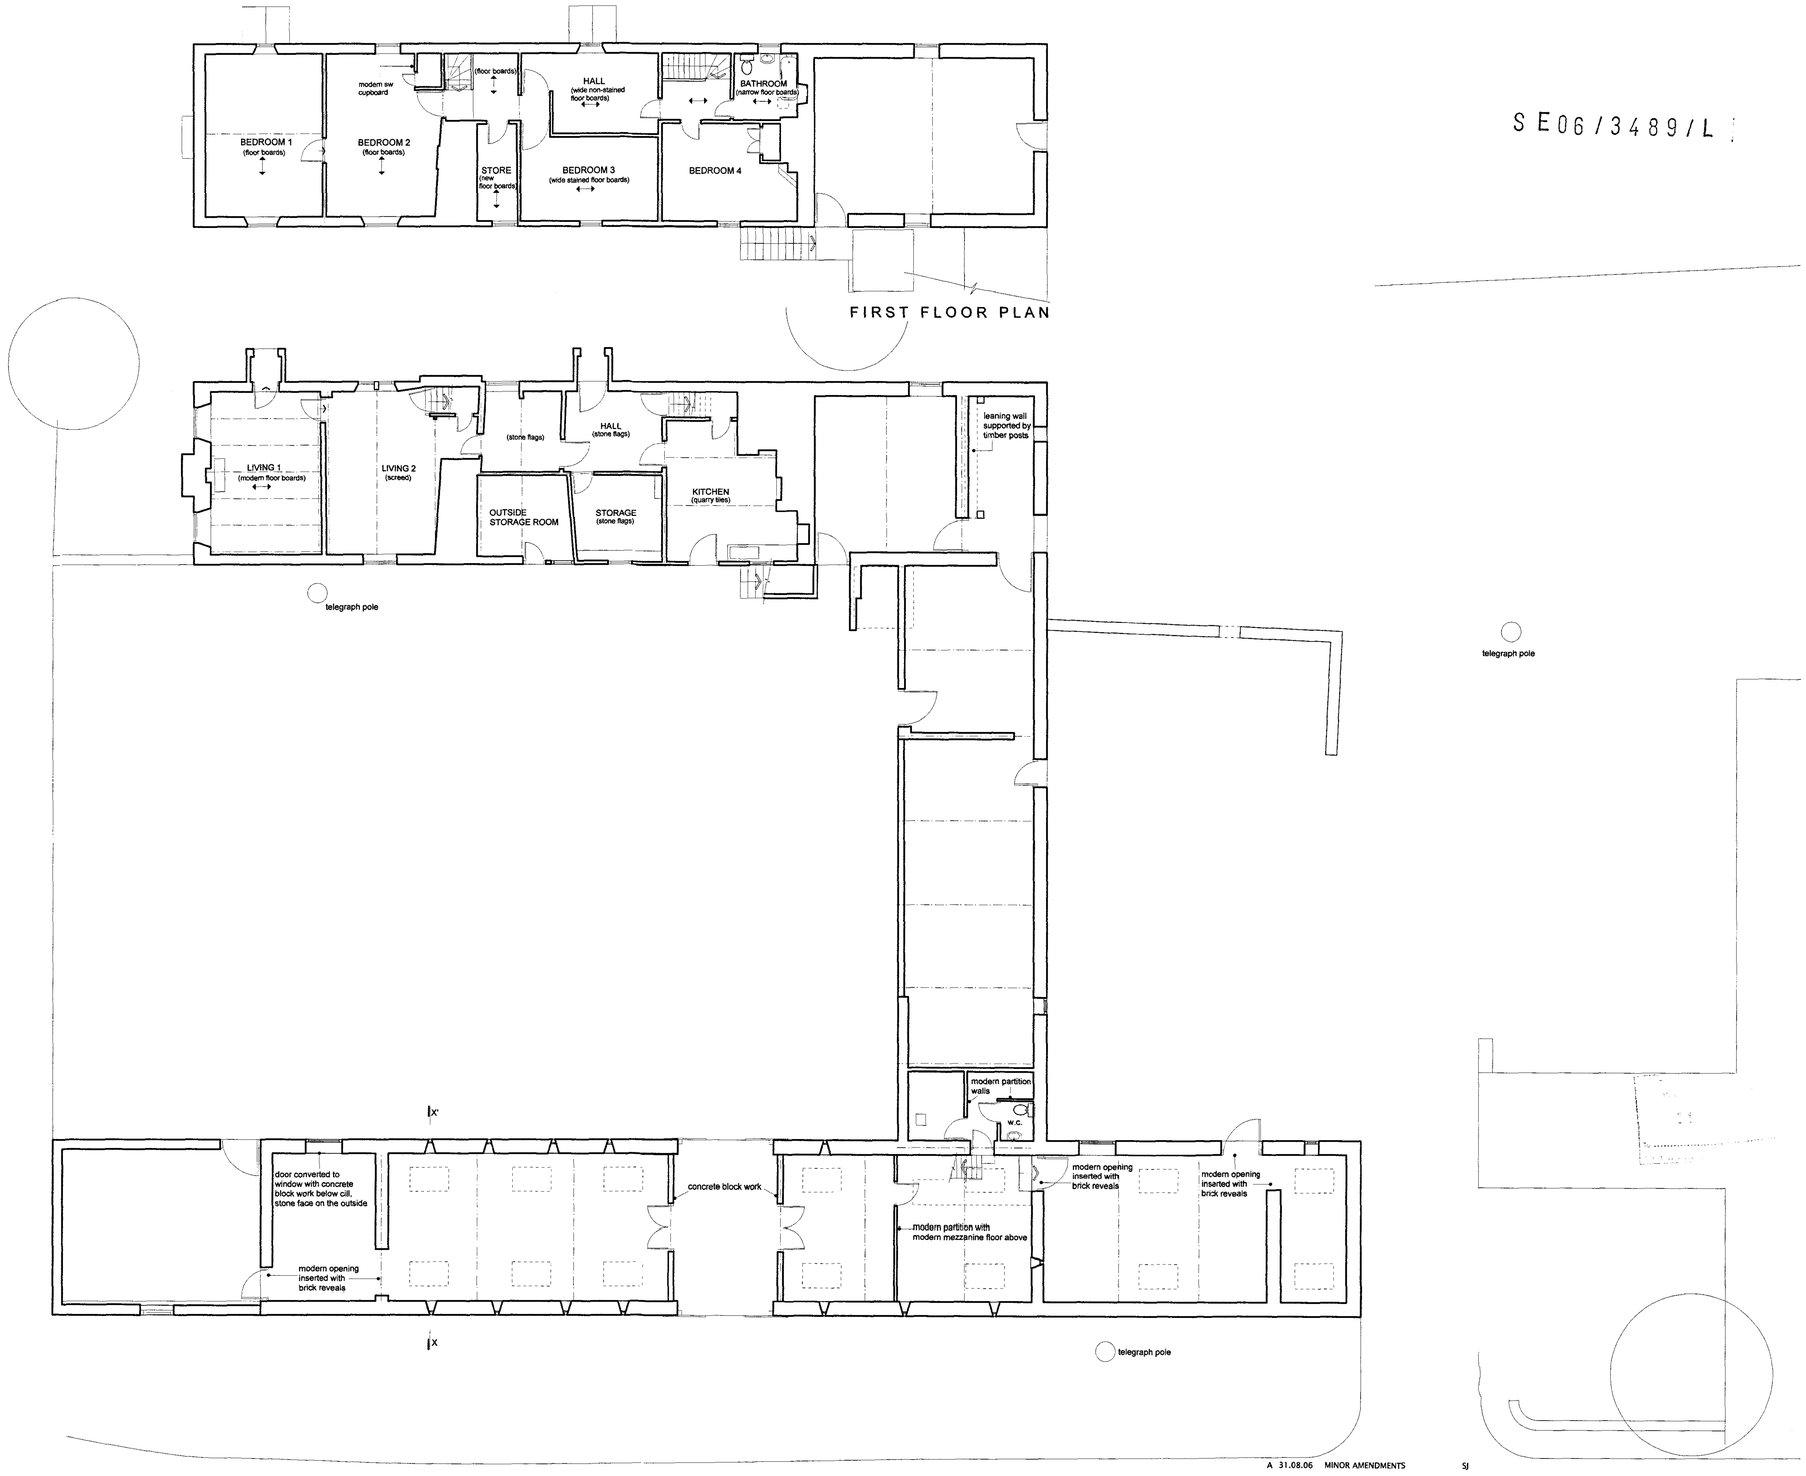

A 31.08.06 MINOR AMENDMENTS SJ

Revisions

Dimensions must not be scaled from this drawing.
This drawing is copyright and must not be reproduced.

WARRYFIELD FARM
for
Mrs. D MOORE

GROUND & FIRST FLOOR PLANS: EXISTING

Scale: 1:100 Date: 24.08.05

Status:

Drg. No: Moor.1/ 101 A

ARCHITAS
25 Castle Street Hereford HR1 2NW Tel: 01432 360938
F: 01432 360939 E: info@architas.co.uk