N /101305/CD

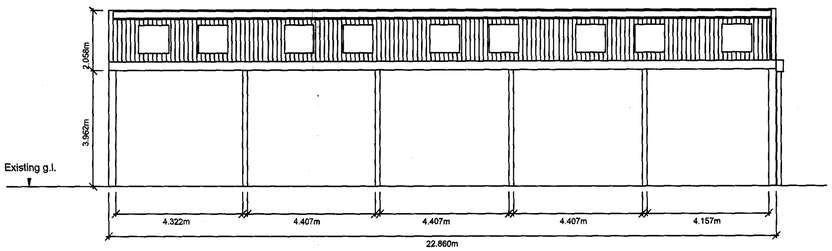

SOUTH ELEVATION

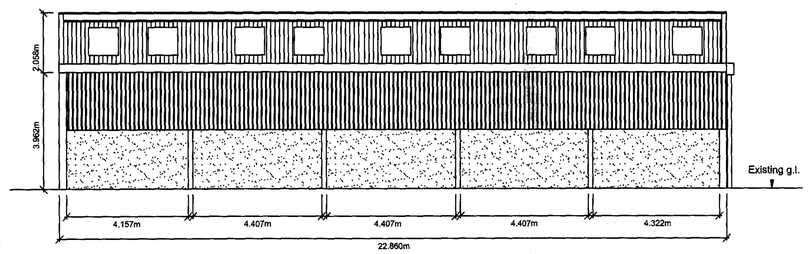

NORTH ELEVATION

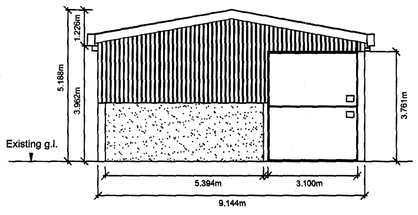

WEST ELEVATION

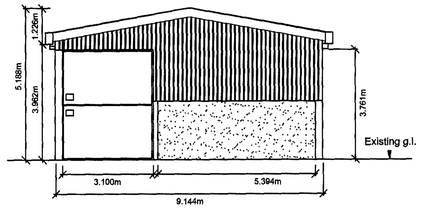

EAST ELEVATION

Do not scale from this drawing. All dimensions are to be checked on site. Please notify Herefordshire Council Property Services (Information Section) of any amendments.

Plan Checked By:

.....

Date:

.....

MATERIALS

Roof
Cladding - Eternit Farmscape,fibre-reinforced cement profiled sheet, colour: Anthracite.

GRP translucent rooflights.

Rainwater goods - Pre-formed, powder-coated steel gutters, hoppers and 150mm downpipes, colour: Anthracite Grey RAL 7016.

Walls
Upper cladding - 19x125mm vacuum treated softwood Yorkshire boarding, 25mm gaps between boards between lower wall and eaves, self-coloured.

Lower walls - Pre-stressed, pre-cast concrete panels to 2000mm above existing gl, self-coloured.

Gates - galvanised steel gates with galvanised heet covering.

HEREFORDSHIRE COUNCIL

Title:

HIGHWAY FARM
MONKTON
OCLE PYCHARD
HEREFORD
HR1 3QQ

Drawing:

NEW CATTLE BUILDING
PROPOSED ELEVATIONS

Property No:

HLDG 205

Drawing No:

PSD/H/10/36-01

HEREFORDSHIRE COUNCIL
PLANNING SERVICES
DEVELOPMENT CONTROL
27 MAY 2010
To: .....
Action: ..... Sign: .....

/PLAN

Scale
1:100 @ A1

Date
May 2010

Rev