A0

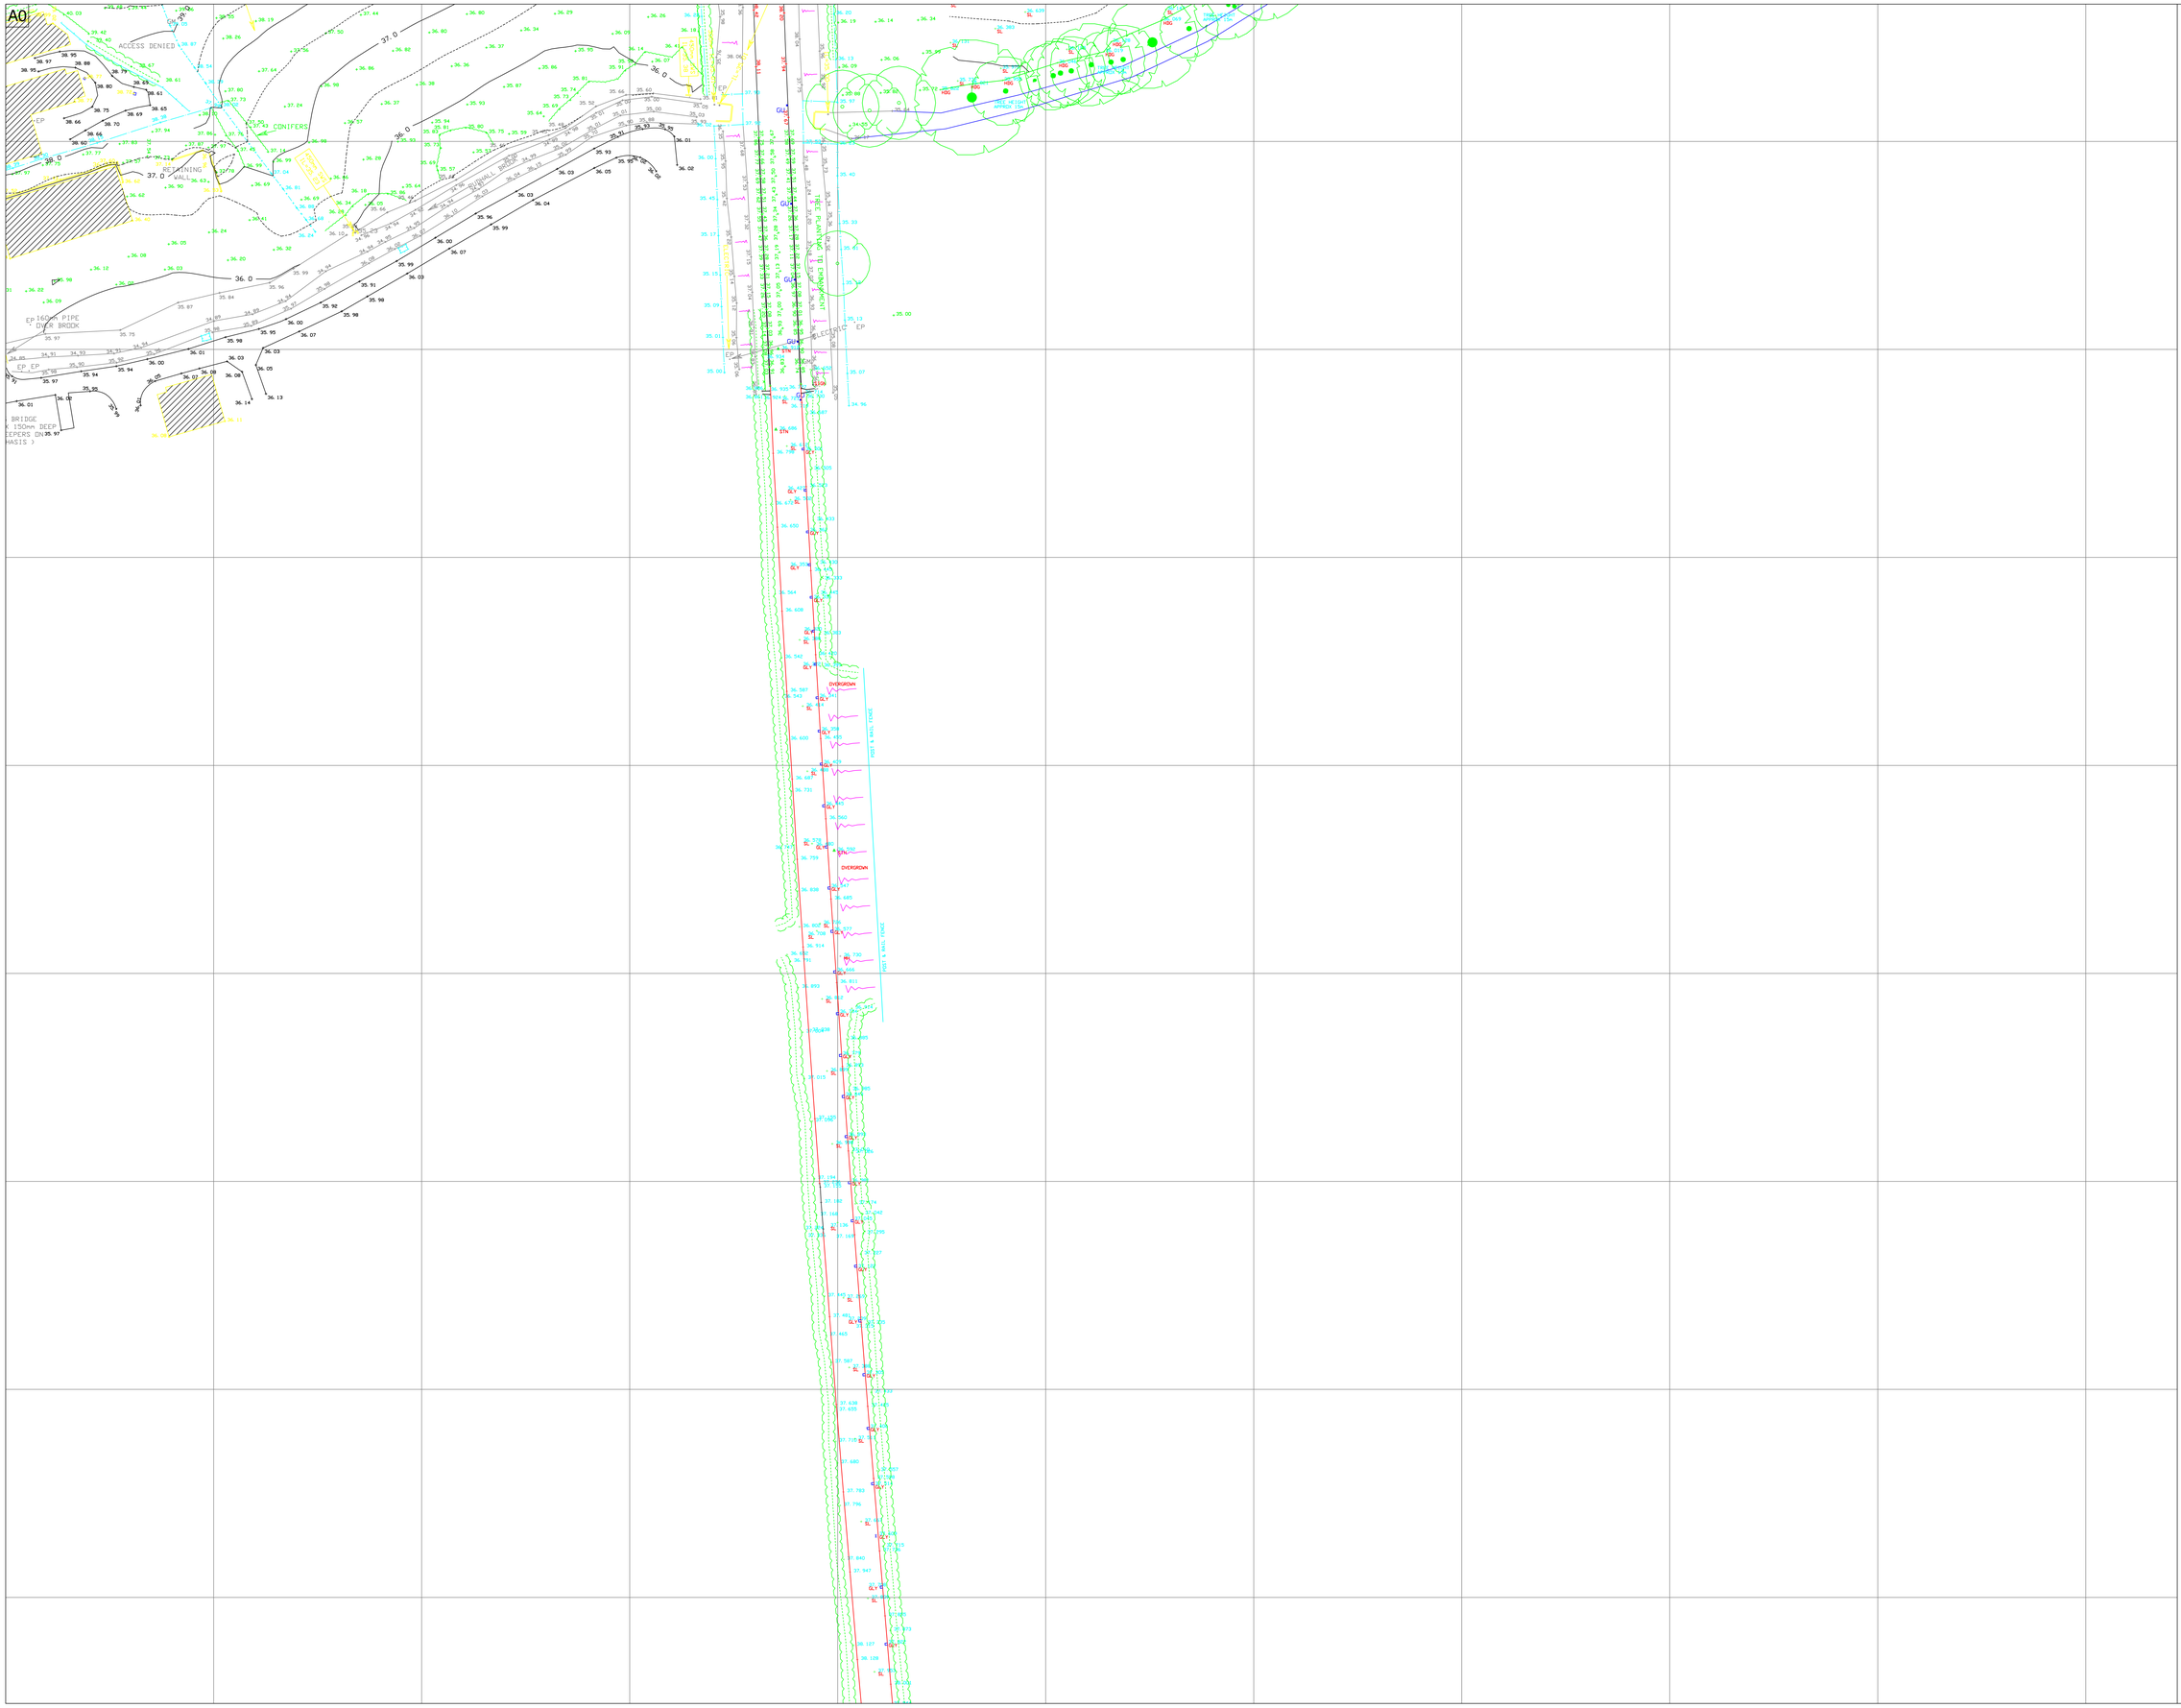

RES SUR-VEYING

RES Surveying Ltd
Unit 19.4
Highnam Business Centre
Highnam
Gloucester
GL2 8DN

T: 01452 506079
E: mail@**res**surveying.co.uk

www.**res**surveying.co.uk

BOL	Bollard
BT	British Telecom
DKB	Drop Kerb
EP	Electricity Pole
FFL	Finished Floor Level
GLY	Gulley
IL	Invert Level
IR	Iron Railing
LP	Lamp Post
MB	Multibole Tree
CL	Manhole Cover Level
RE	Rodding Eye
RET	Retaining
SIGN	Road Sign
WV	Water Valve
GAS	Gas Valve
SL	Spot Level
ST/W	Stone Wall
SV	Sluice Valve
TELE	Call Box (Telephone)
UTL	Unable to Lift (Manhole Cover)

N

RES Surveying Ltd survey amalgamated with previously measured survey.

REV	DESCRIPTION	DATE

ADDRESS
Markey Group

Land on A40, nr Ross on Wye

DRAWING
Land Survey
Carried Out by Others
Sheet 4

PROJECT NO	**SUR.1043**
DATE	**18/07/2013**
DRAWN BY	**KL**
CHECKED BY	**NG**

L04

SCALE 1:500