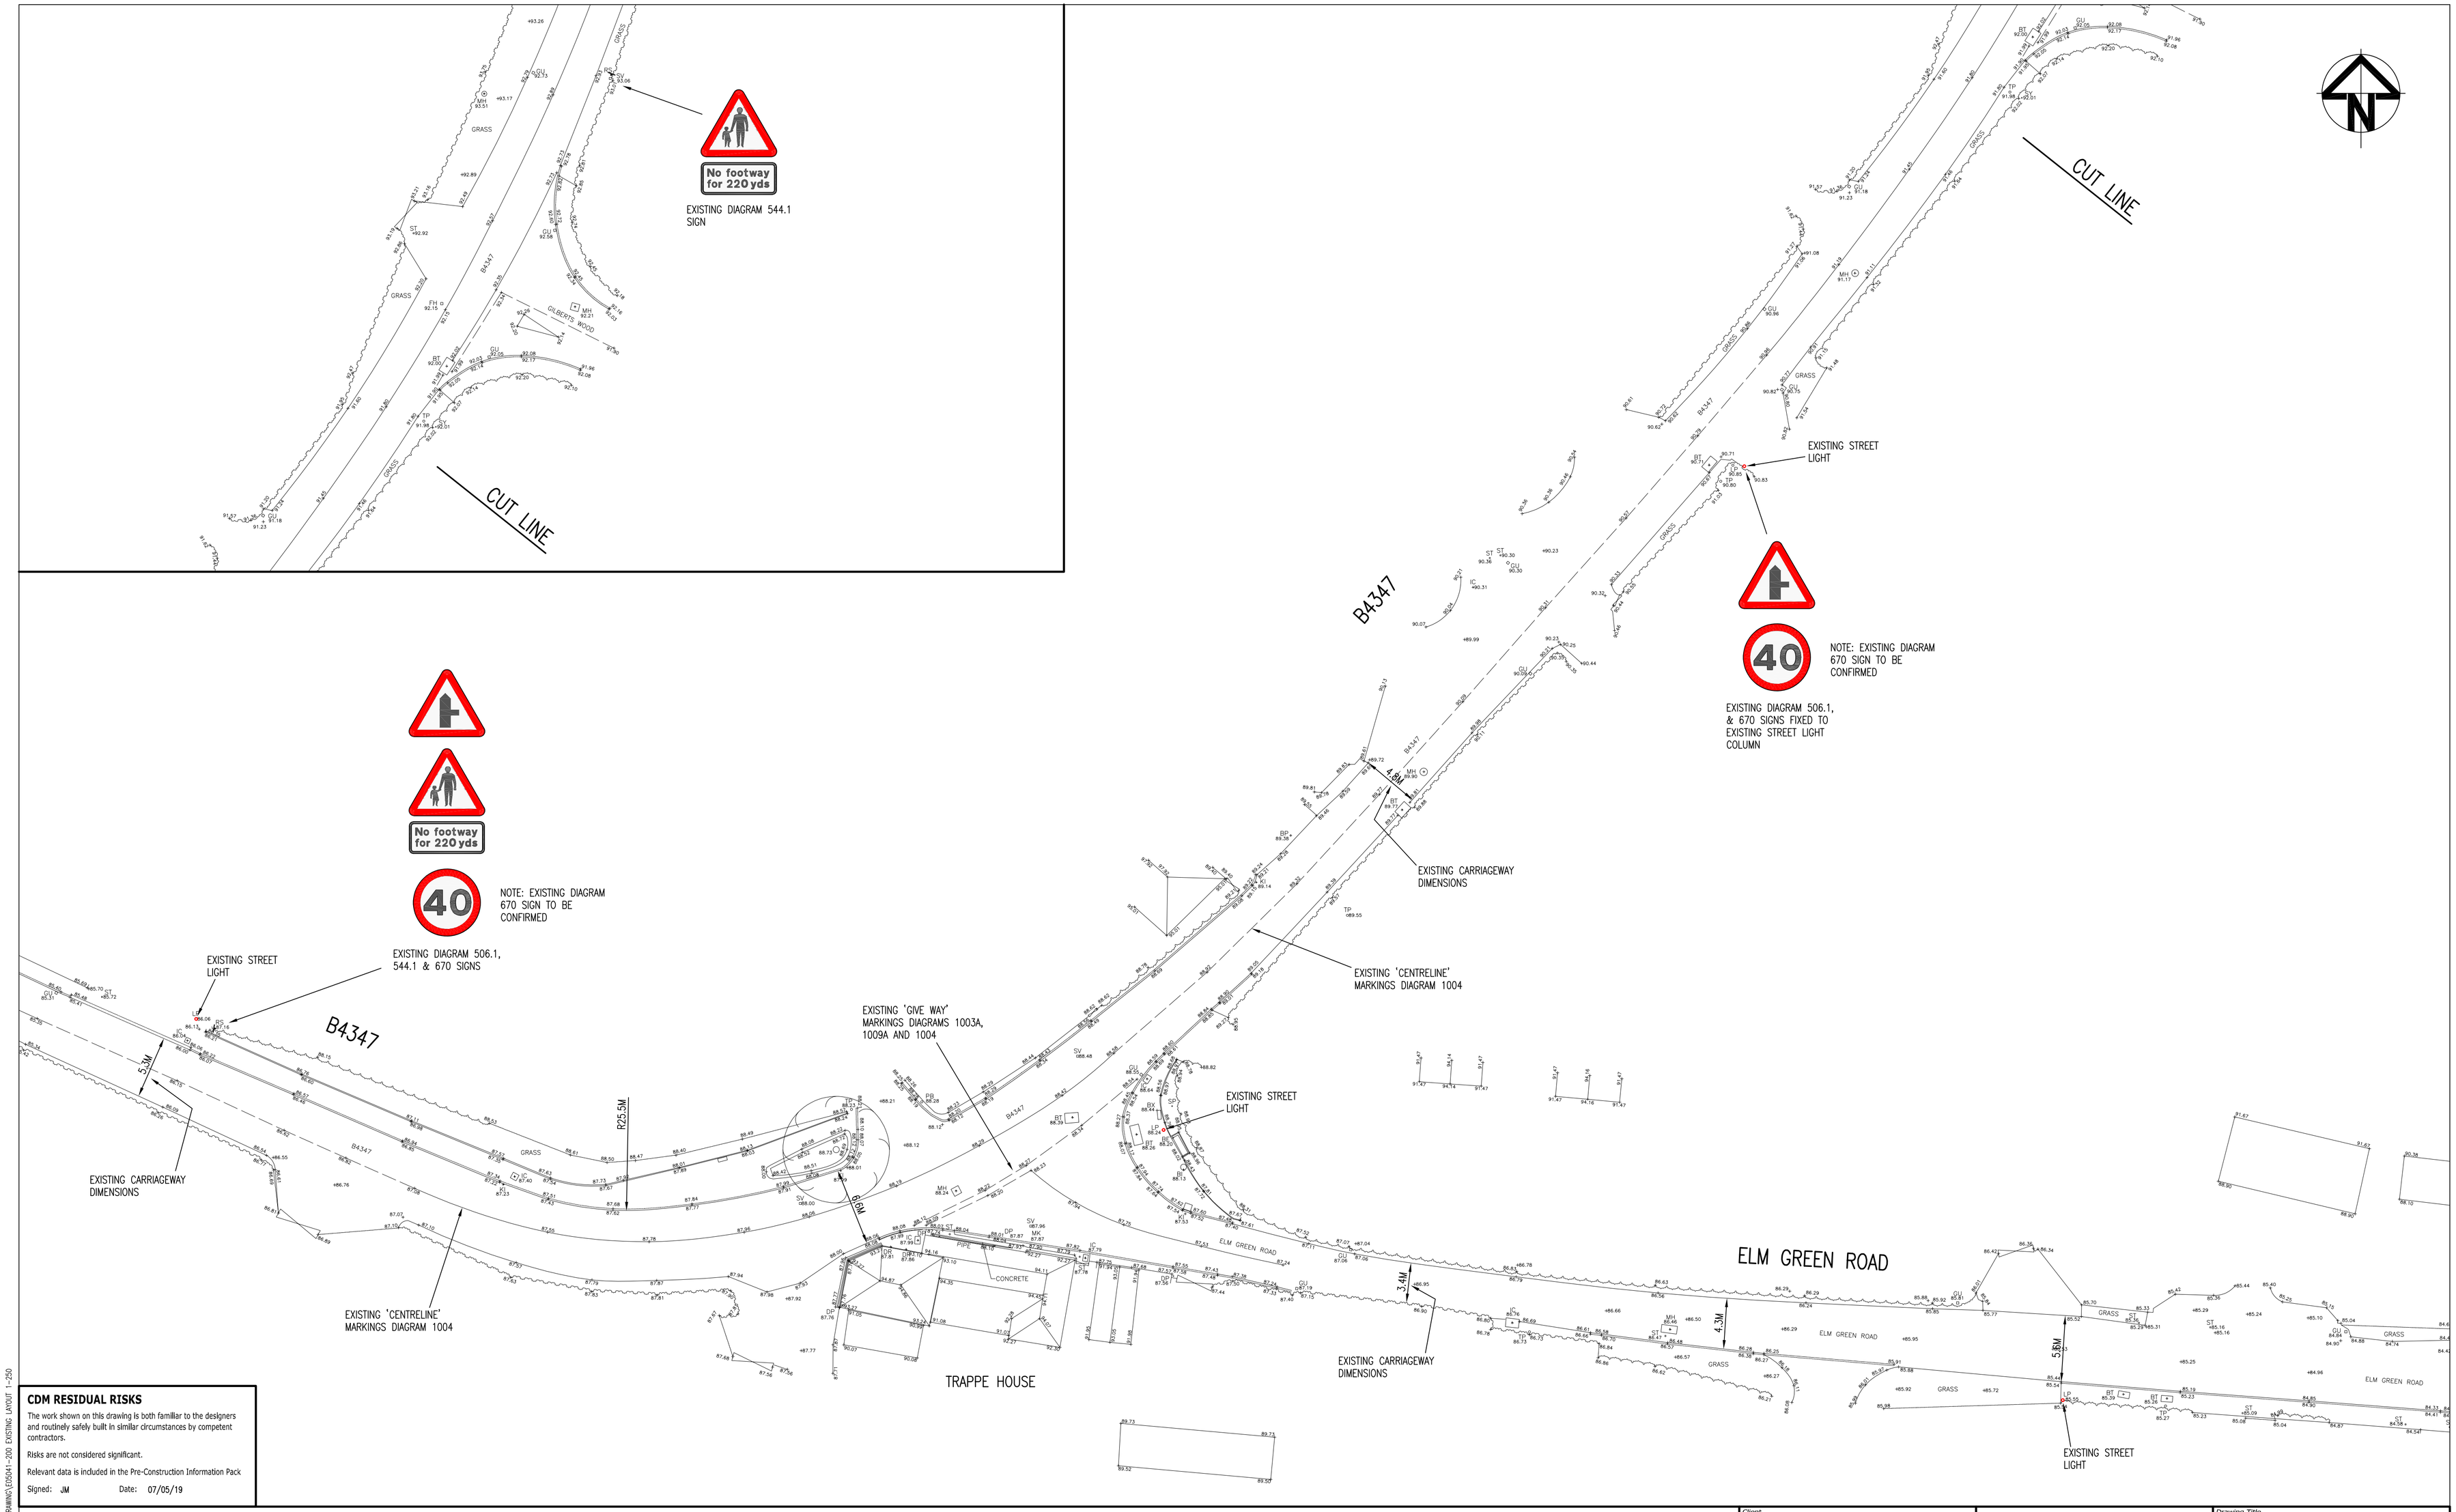

CDM RESIDUAL RISKS

The work shown on this drawing is both familiar to the designers and routinely safely built in similar circumstances by competent contractors.

Risks are not considered significant.

Relevant data is included in the Pre-Construction Information Pack

Signed: JM Date: 07/05/19

NOTES:

1. DO NOT SCALE THIS DRAWING FOR CONSTRUCTION PURPOSES.
2. CONTRACTOR TO CHECK ALL DIMENSIONS AND REPORT ALL ERRORS AND OMISSIONS TO THE ENGINEER.
3. THIS DRAWING IS TO BE READ IN CONJUNCTION WITH ALL RELEVANT DRAWINGS, SPECIFICATIONS AND REPORTS.
4. SURVEY INFORMATION SHOWN IS TAKEN FROM MONUMENT GEOMATICS SURVEY LTD DRAWINGS. CLARKEBOND TAKE NO RESPONSIBILITY FOR ITS CONTENT OR ACCURACY.
5. ALL LEVELS SHOWN ARE TO ORDNANCE DATUM.

Rev	Detail	By	Chk	Date
A	UPDATED WITH LATEST SURVEY INFORMATION	JM	MKR	26.11.19

Revisions

Client: SPELLER METCALFE

Project: CALLOWSIDE ELM GREEN ROAD EWYAS HAROLD HEREFORDSHIRE

Drawing Status: FOR INFORMATION

clarkebond
MULTIDISCIPLINARY ENGINEERING CONSULTANTS
GF Suite, Bickleigh House, Park Five Business Centre, Sowton, Exeter EX2 7HU
tel +44 (0) 1392 369098
fax +44 (0) 1392 369100
e-mail exeter@clarkebond.com
web www.clarkebond.com
Bristol Exeter London

Drawing Title: B4347 OFFSITE HIGHWAY IMPROVEMENT WORKS EXISTING HIGHWAY LAYOUT GA (SCALE 1:250)

Project No.	Discipline	Drawing No.
E05041	C	200

Scale	Date	Revision
1:250	MAY '19	A

Drawn	Checked	Sheet Size
JM	MKR	A1

© This drawing may not be copied without prior written permission

DWG INFO. N:\BS1192\E05041 - CALLOWSIDE\01_WIP\DR_DRAWING\E05041-200 EXISTING LAYOUT 1-250